BLOCK H

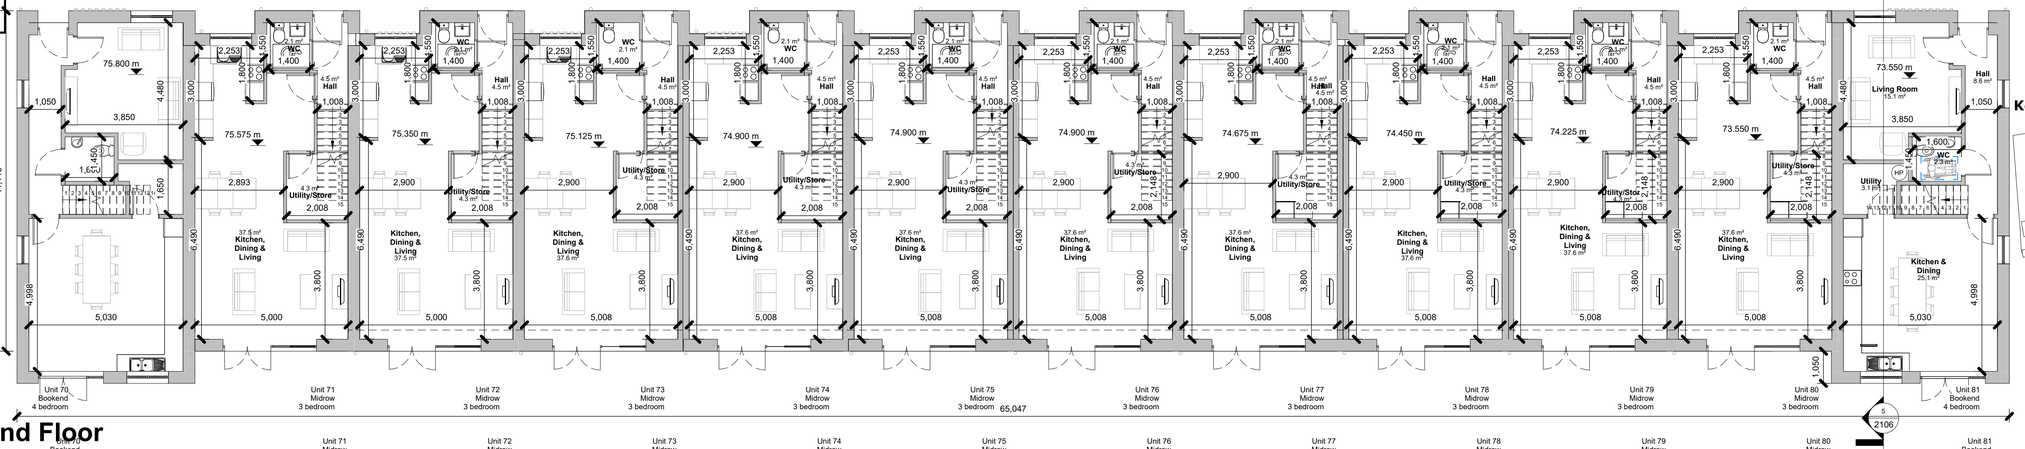

L00 - Ground Floor

1 : 100

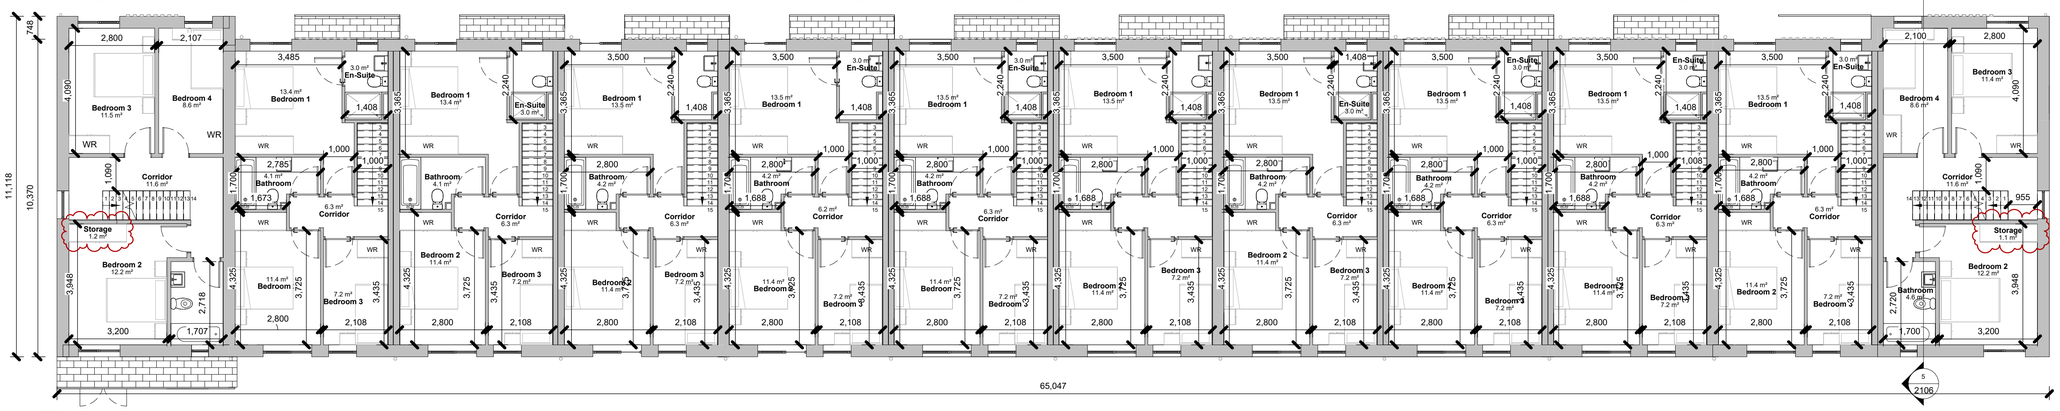

L01 - First Floor

1 : 100

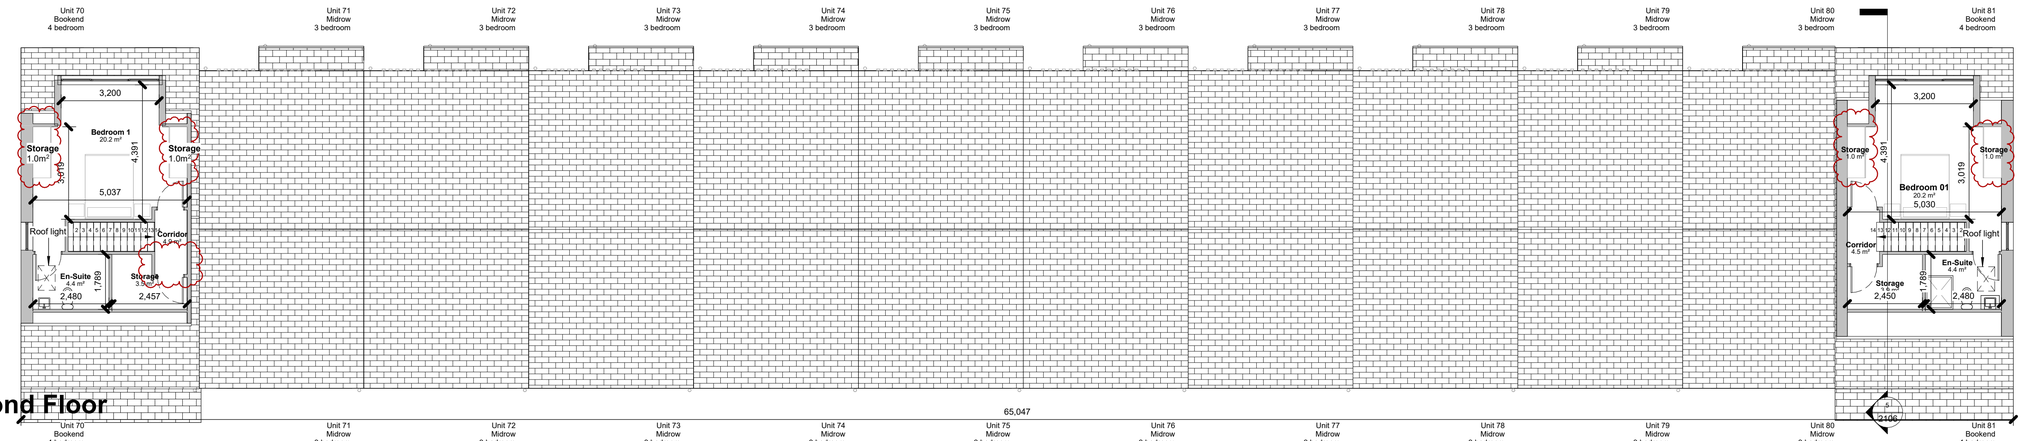

L02 - Second Floor

1 : 100

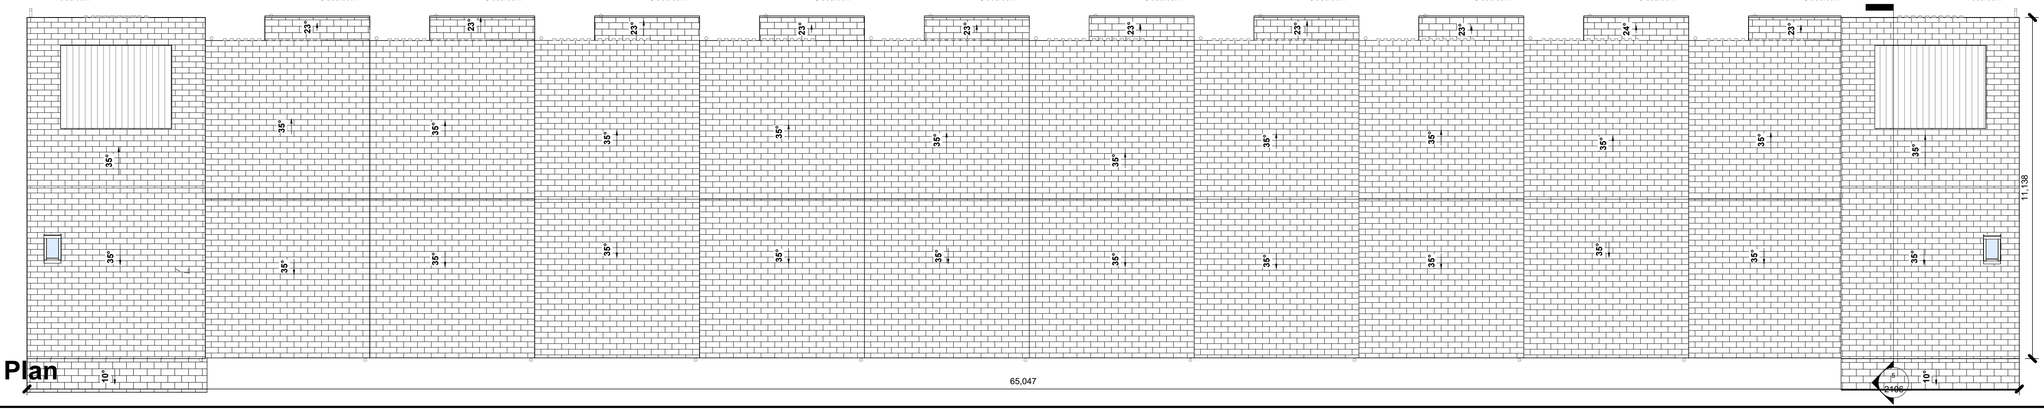

RF - Roof Plan

1 : 100

© Copyright Reddy Architecture & Urbanism

Notes:

- Do not scale from this drawing. Use figured dimensions in all cases.
- Verify dimensions on site and report any discrepancies to the Architect immediately.
- This drawing to be read in conjunction with the Architect 's Specification.
- © This drawing is copyright and may only be reproduced with the Architect 's permission.

Drawing Notes:

Key Plan

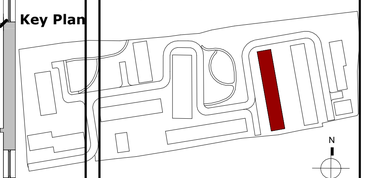

*** For individual North point locations / orientation please refer to key plan**

*** For individual floor levels please refer to site layout plan**

*** Note additional storage provided in the attic**

Gross Internal Floor Area

Level	Area
UNIT 70	
L00	Not Placed
L00	57.3 m²
L01	52.1 m²
L02	34.4 m²
	143.7 m²
UNIT 71	
L00	50.0 m²
L01	47.9 m²
	97.9 m²
UNIT 72	
L00	50.0 m²
L01	47.9 m²
	97.9 m²
UNIT 73	
L00	50.0 m²
L01	48.0 m²
	98.0 m²
UNIT 74	
L00	50.0 m²
L01	48.0 m²
	98.0 m²
UNIT 75	
L00	50.0 m²
L01	48.0 m²
	98.0 m²
UNIT 76	
L00	50.0 m²
L01	48.0 m²
	98.0 m²
UNIT 77	
L00	50.0 m²
L01	48.0 m²
	98.0 m²
UNIT 78	
L00	50.0 m²
L01	48.0 m²
	98.0 m²
UNIT 79	
L00	50.0 m²
L01	48.0 m²
	98.0 m²
UNIT 80	
L00	50.0 m²
L01	48.0 m²
	98.0 m²
UNIT 81	
L00	57.3 m²
L01	52.0 m²
L02	34.4 m²
	143.6 m²
Total Internal Floor Areas	1,267.4 m²

Rev.	Date	Drwn.	Details of Issue / Revision
P3-S-04	28.07.2026	IT	Issued for Information
P3-S-03	21.02.2026	LW	Issued for Information
P3-S-02	06.08.2025	IT	Issued for Planning Permission
P3-S-01	08.11.24	IT	Issued for Information

Issues & Revisions

reddy architecture +urbanism
W: www.reddyarchitecture.com
E: info@reddyarchitecture.com

Client Details:
Pontorac Ltd

Project Details:
Proposed Residential Development at Pope's Hill, Cork

Drawing Title:
Block H - Floor Plans

Job No.	Sheet Size:	Scale @A1:
P23-288C		1 : 100
Issue Date:	Drawn By:	Reviewed By:
28.07.2026	I. Tetnowska	P. Mulligan

Status: P3 — Purpose of Issue: **Planning Permission**

Project-Originator-Zone-Level-Type-Role-Classification-Number: **P23-288C-RAU-BH-XX-DR-A-1109** — Revision: **P3-S-04**